


付属資料 5

鬼怒川温泉駅前広場現況求積図 S=1:500

座 標 求 積 表				
地 番 測 点	駅 前 広 場 X	Y	X-X	Y (X-X)
P1	935.244	1029.265	63.342	65195.703630
P2	937.075	1026.287	0.812	833.345044
P3	936.056	1025.261	-1.497	-1534.815717
P4	935.578	1024.116	-0.526	-535.685016
P5	935.530	1023.875	0.444	454.155500
P6	936.022	1021.516	15.050	15373.815800
P7	950.580	998.240	15.728	15706.318720
P8	951.750	995.759	1.706	1698.784854
P9	952.285	993.431	0.611	606.986341
P10	952.361	991.214	-0.241	-238.882574
P11	952.045	989.093	-1.005	-994.038465
P12	951.356	987.061	-1.770	-1747.097970
P13	950.275	985.125	-2.622	-2582.997750
P14	948.734	983.300	-3.776	-3655.942800
P15	946.559	981.628	-1.656	-15867.161048
P16	932.488	973.819	-17.443	-16968.881817
P17	928.116	970.584	-6.998	-6792.146932
P18	925.470	967.750	-5.178	-5011.009500
P19	923.938	966.446	-4.452	-4302.617592
P20	921.018	963.681	-5.649	-5443.833969
P21	918.289	960.733	-7.886	-7576.340438
P22	913.132	954.630	-6.844	-6533.487720
P23	911.445	952.789	-2.488	-3394.875957
P24	908.674	951.304	-3.612	-3436.110048
P25	907.833	950.170	-3.793	-3603.954810
P26	905.881	949.336	-3.871	-3674.879556
P27	903.962	948.794	-3.938	-3736.350772
P28	901.943	948.503	-4.097	-3886.016791
P29	899.865	948.488	-4.217	-3999.773896
P30	897.726	948.761	-4.349	-4126.161589
P31	895.516	949.370	-4.512	-4283.557440
P32	893.214	950.414	-4.034	-3835.970076
P33	891.482	951.942	-3.201	-3131.524722
P34	889.923	952.950	-2.921	-2783.274850
P35	888.561	954.359	-2.522	-2406.893398
P36	887.401	956.076	-1.613	-16074.505788
P37	871.748	982.649	-13.668	-13430.846532
P38	873.723	990.760	63.496	62909.296960
倍 面 積			7183.913071	
面 積			3591.9565355	
地 積			3591.95 m ²	

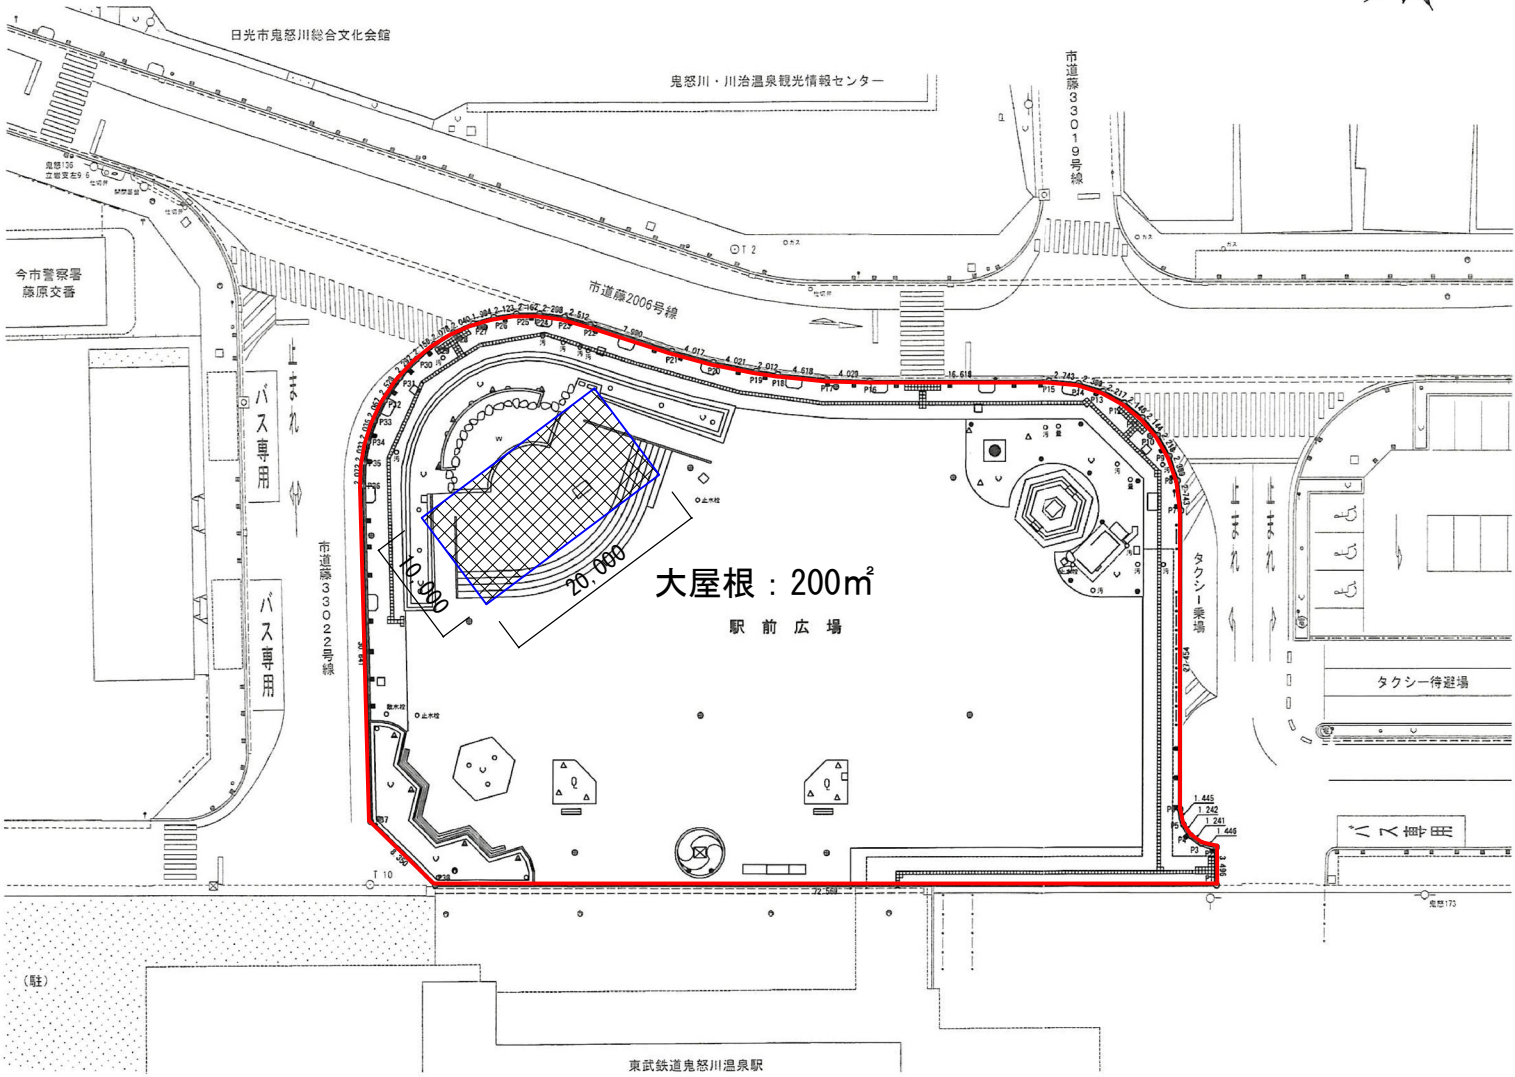

事業年度	平成	年度
工事名	工事	
路線名	鬼怒川温泉駅前広場	
工事箇所	日光市鬼怒川温泉大原	
現況求積図	縮尺	1 : 500
図面番号	葉中之	